



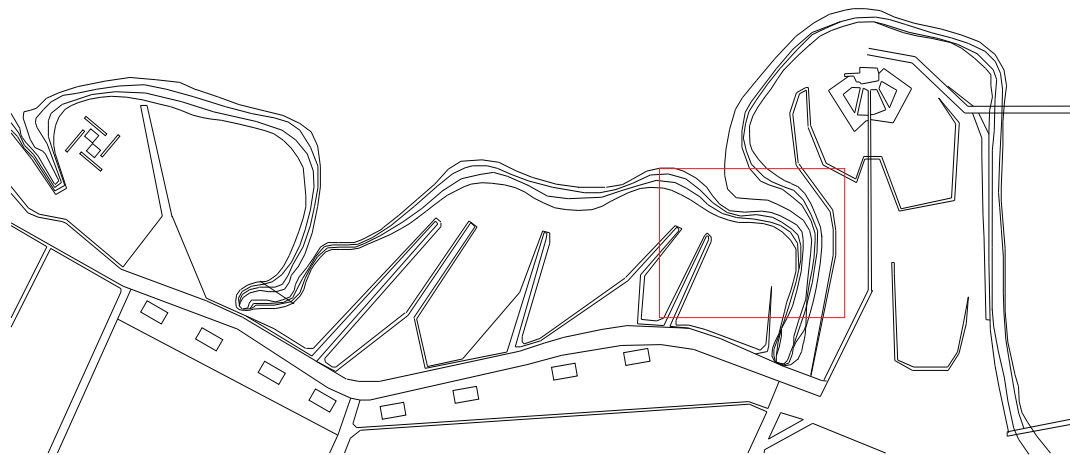



0m 100m



SITE PLAN

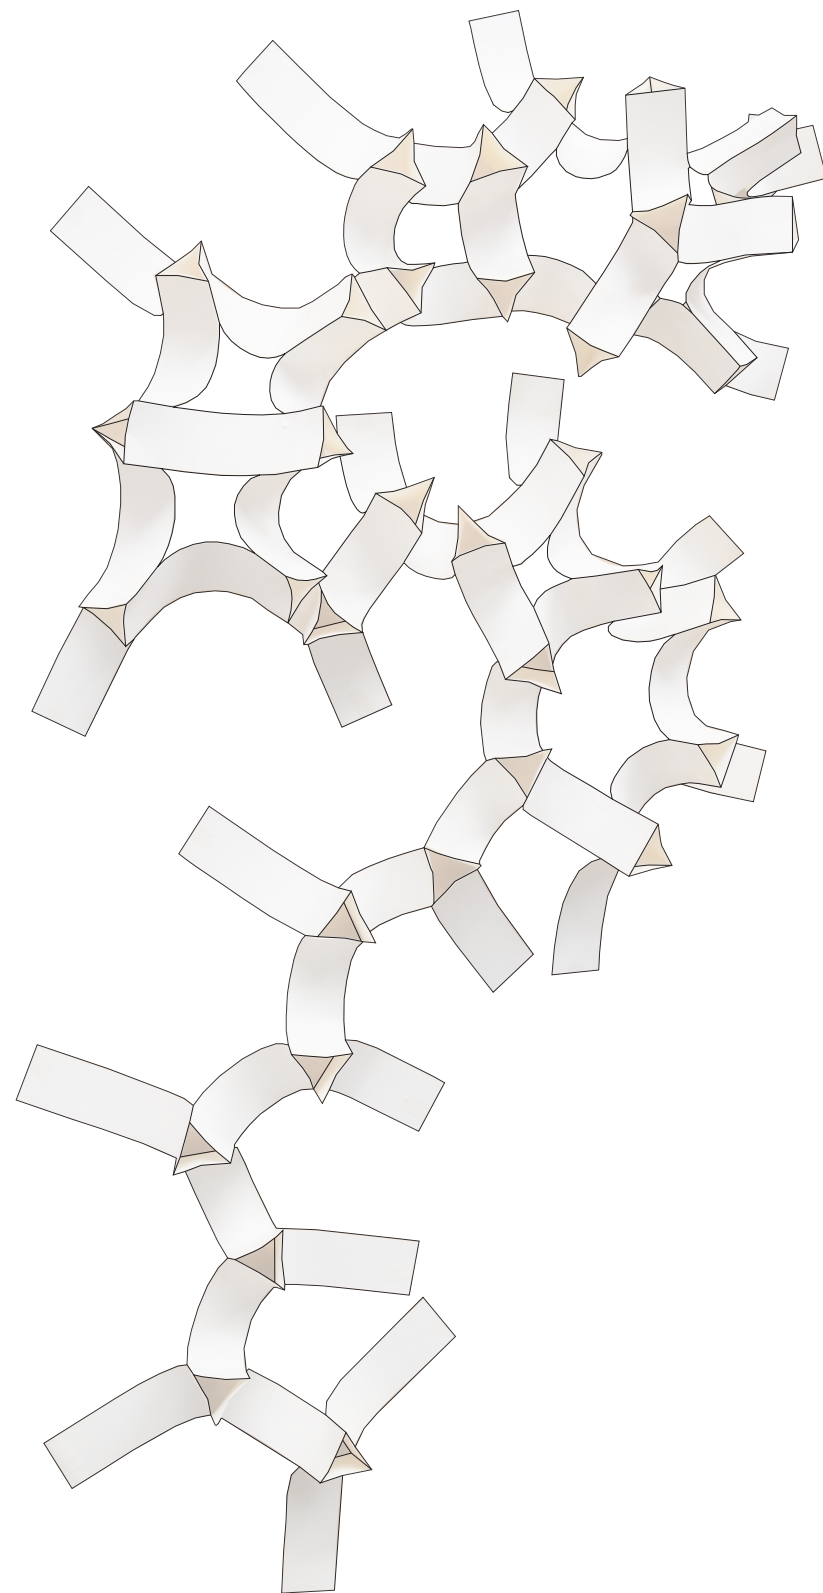

ROOF PLAN

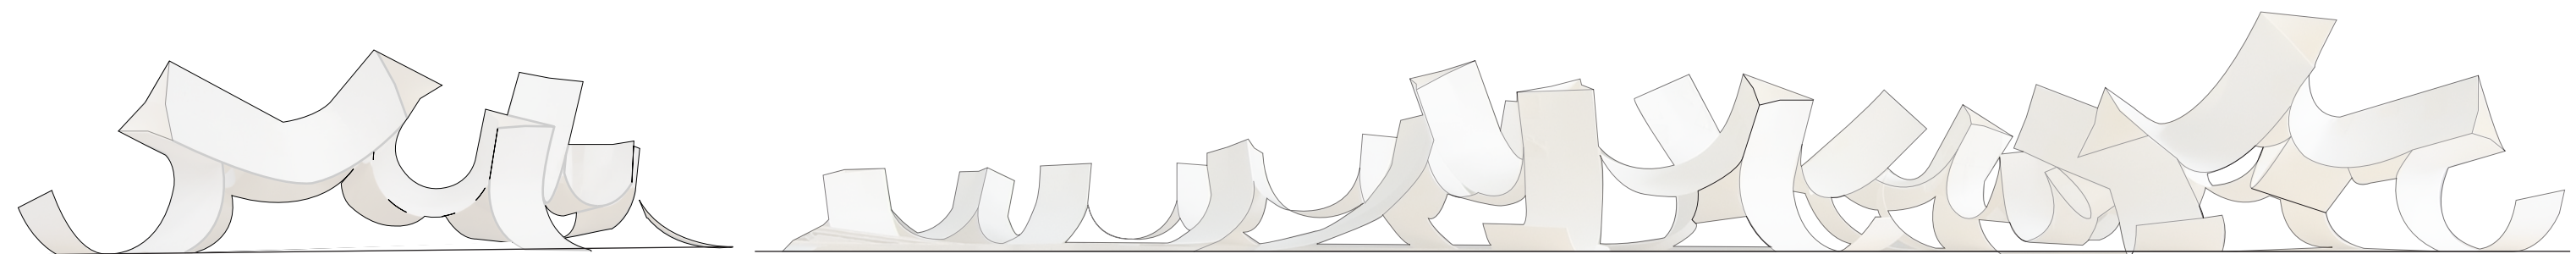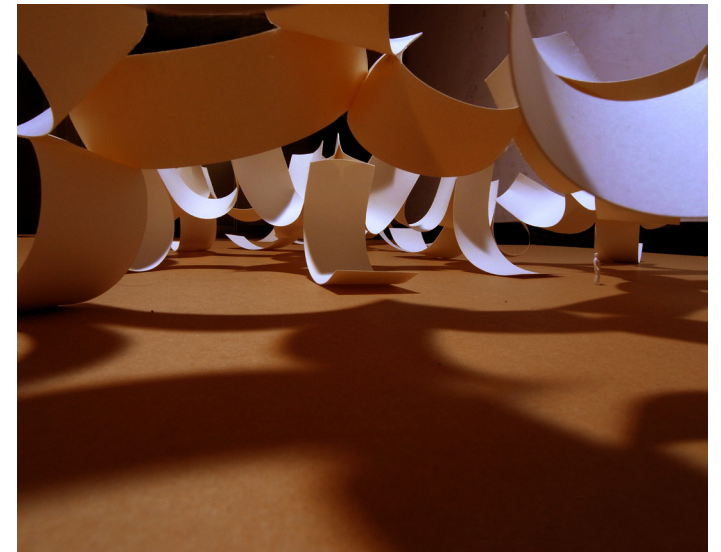

ELEVATION